Bruhat Bangalore Mahanagara Palike
Excecutive Engineer Yelahanka Division

Name of Work: Supplying of water through tankers Doddabettahalli and surrounding areas in ward no:03

Sl No	Description of Items	No	Length	Width	Depth	Quantity	Unit	Rate	Amount
1	Tractor 50 HP (P XLVIII Item no. 20 PWD SR 2018-19)								
		3	56			168.00			
						168.00	Days	2129.00	357672.00
2	Water Tanker (P XLVIII Item no.24 PWD SR 2018-19)								
		3	56			168.00			
						168.00	Days	412.00	69216.00
3	Mazdoor for Supply of Water to public (P LVI Item no.06 PWD SR 2018-19)								
		3	56			168.00			
						168.00	Days	446.20	74961.60
4	Water (P XXIX Item no. 745) PWD SR 2018-19 (Rs. 40 Rs Per KL,= 1000/40=0.04X5000 ltr tanker= 200Rs								
		3	56	6		1008.00			
		1	26	2		52.00			
						1060.00	loads	200.00	212000.00
								Total Construction Cost	713849.60
								Add 12.0% GST	85,661.95
								Sub Total	799511.55
								Utility Shifting,Miscellaneous and Rounding off	488.45
								GRAND TOTAL	800000.00

Certificate

1. The workspot was inspected and works is found to be necessary.
2. The area comes within the Bruhat Bangalore Mahanagara Palike limits.
3. The rates adopted based on the PWD SR,Bangalore circle for year 2018-2019 and Data Rates

Assistant Engineer
Ward No-3
BBMP Bangalore

Asst. Executive Engineer,
Yelahanka New Town Sub-Division
BBMP Bangalore

Executive Engineer,
Yelahanka Division,
BBMP Bangalore

Administrative Approval

Accorded For 8.00 lakh
Head of A/C 81802
CER NO :....186..... Dt:27/3/2020

AA

CE (YNK)

TECHNICALLY SANCTIONED FOR Rs. 8.00 lakh
Rupees Eight lakh only
Under 2019-20 POW works
P-1802
Registered as CE ( ) No. 99
Subject to conditions contained in enclosed memo EE ( ) No. /9/
Dt. Estimate A/ Sanctioned
EE/YNK/T.S/32/2020-21 No.
Dated 12/4/2020 Rs. 8.00 lakh

Executive Engineer

150 - YELAHANKA AC

N

BRUHAT BANGALORE MAHANAGAR PALIKE
WARD: 3- ATTURU

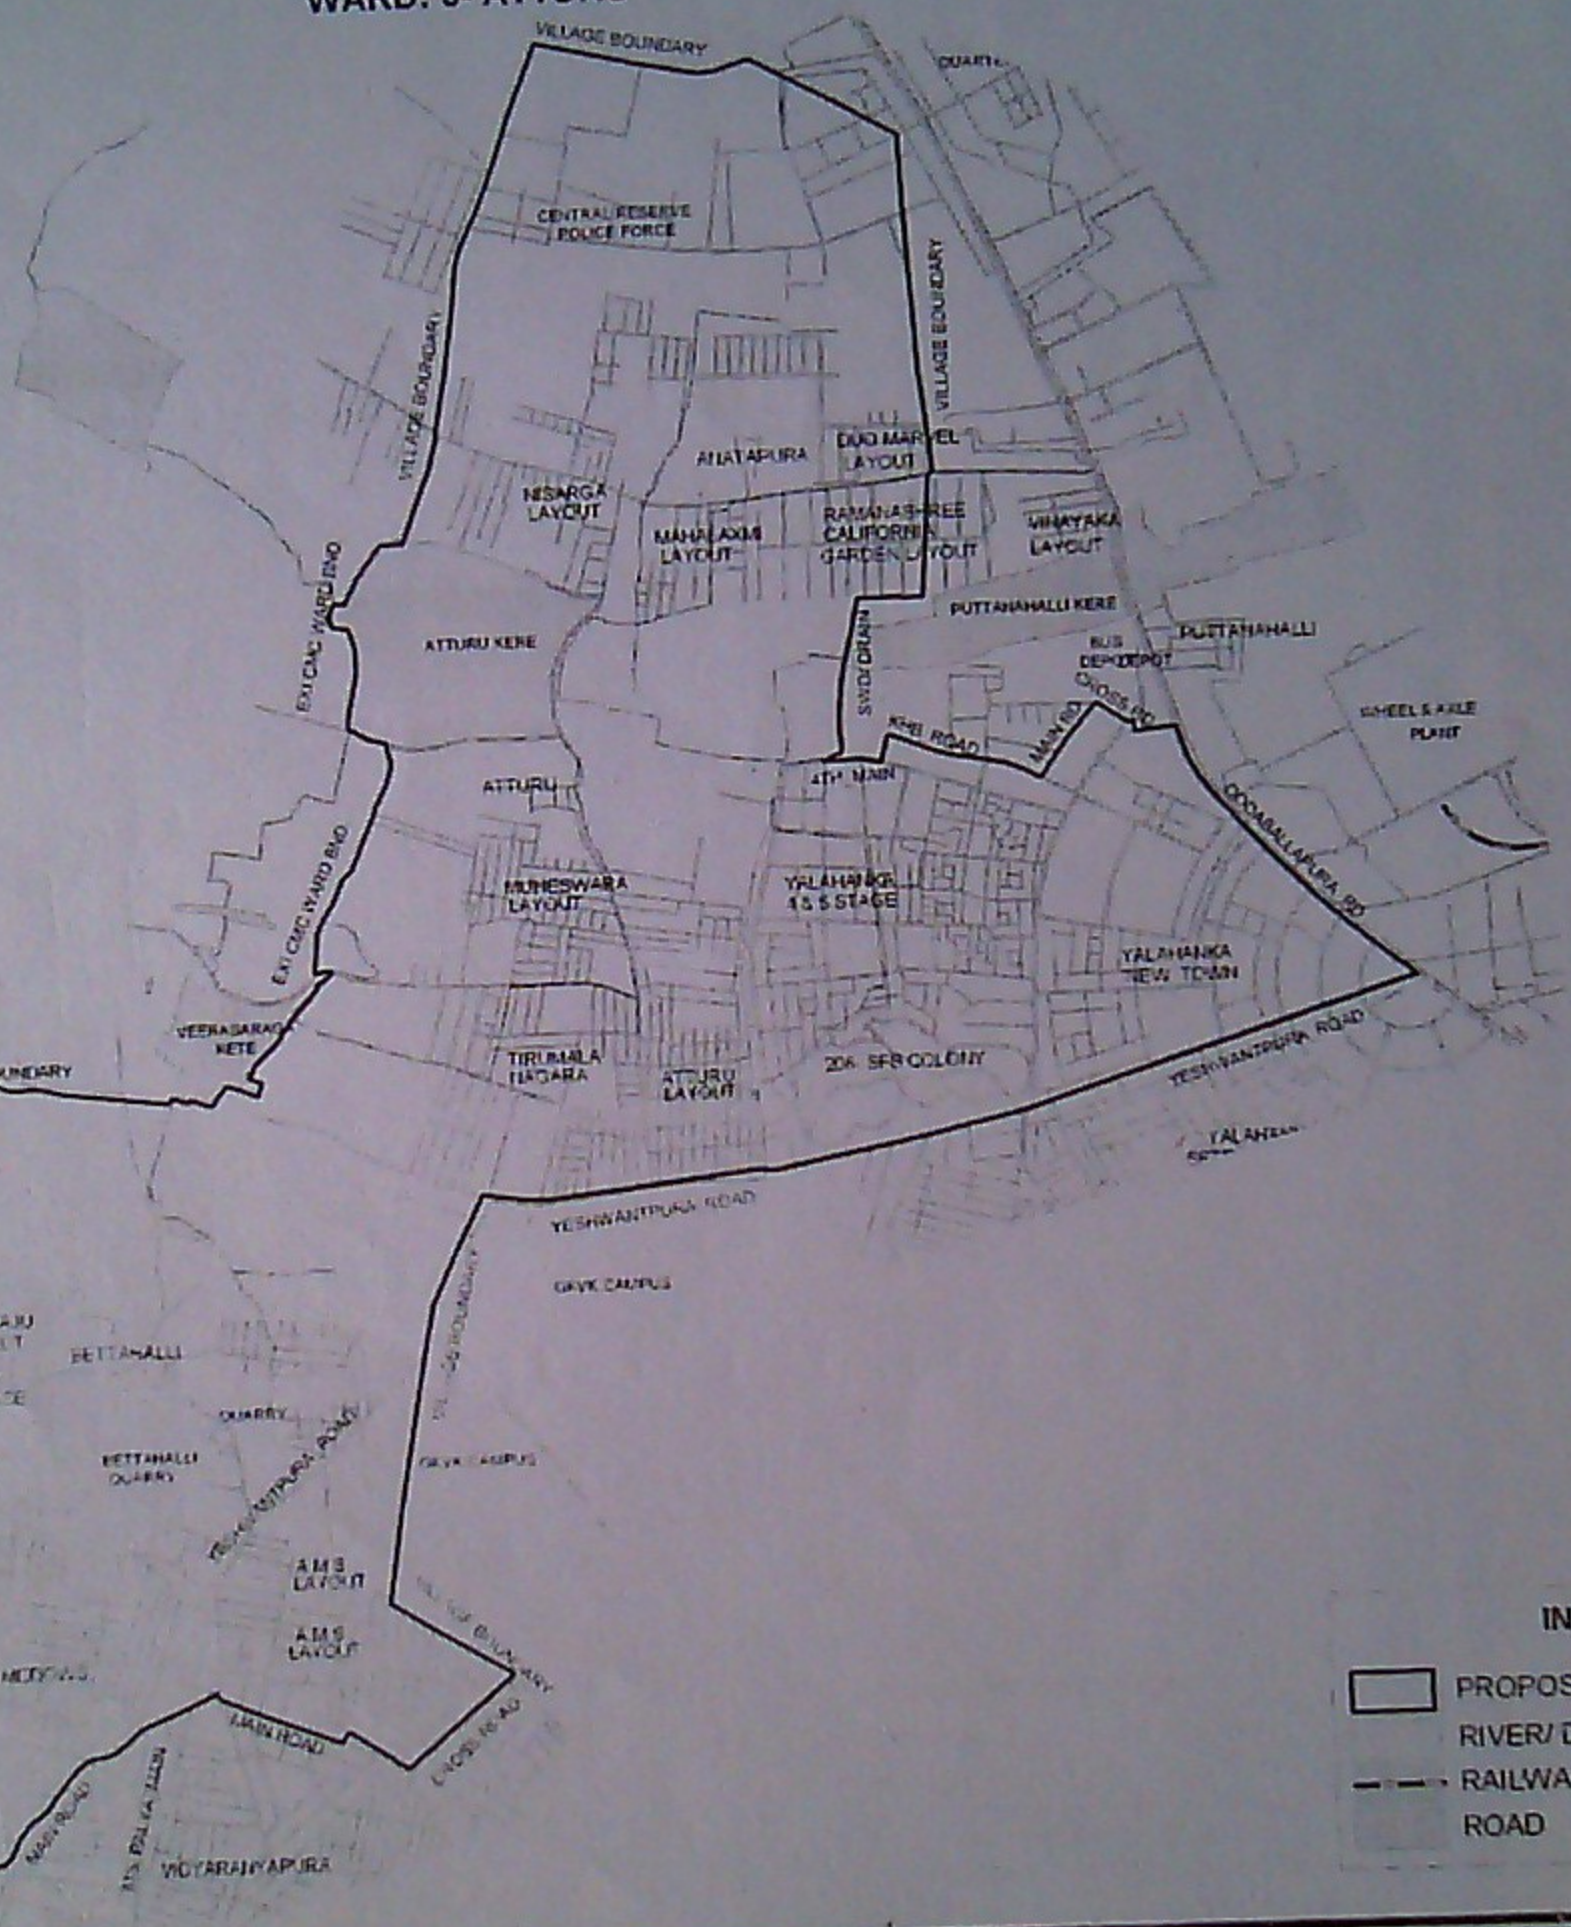

INDEX

- PROPOSED WARD BOUNDARY
- RIVER/ DRAIN
- RAILWAY LINE
- ROAD

NOTIFICATION NO. UDD 59 MLR 2009, DATE. 15.07.09